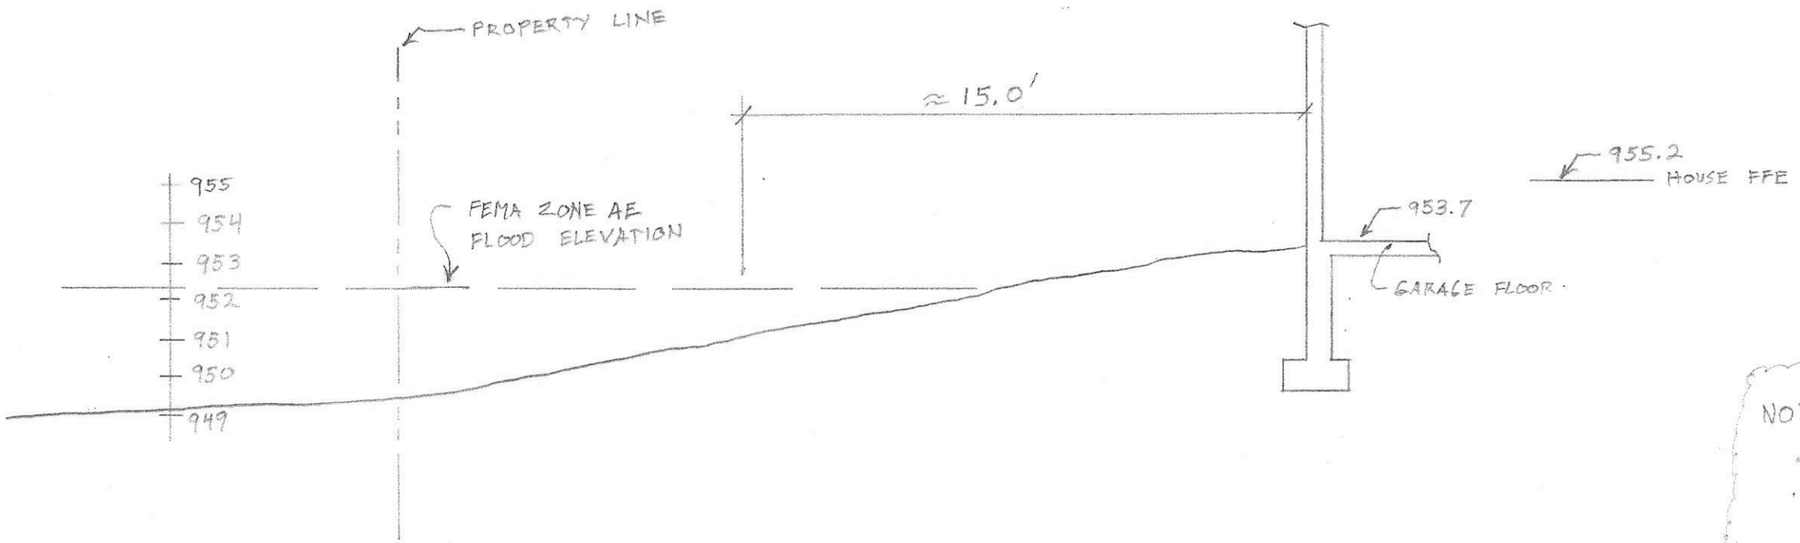

SECTION A - EXISTING 1/4" = 1'-0"

REVISED
7-16-2025

NOTE:
- TOTAL CUT WITHIN FLOOD ELEVATION = 9.3 yds
- TOTAL FILL WITHIN FLOOD ELEVATION = 7.1 yds

7-16-2025 ADDITIONAL NOTES:
- CUT = 4.6 cu ft / LINEAL FOOT OF WALL - AVG.
  4.6 X 55' of WALL = 253 ft^3 = 9.37 yd^3 TOTAL
- FILL = 3.5 cu ft / LINEAL FOOT OF WALL - AVG.
  3.5 X 55' of WALL = 192 ft^3 = 7.11 yd^3 TOTAL

RETAINING WALL

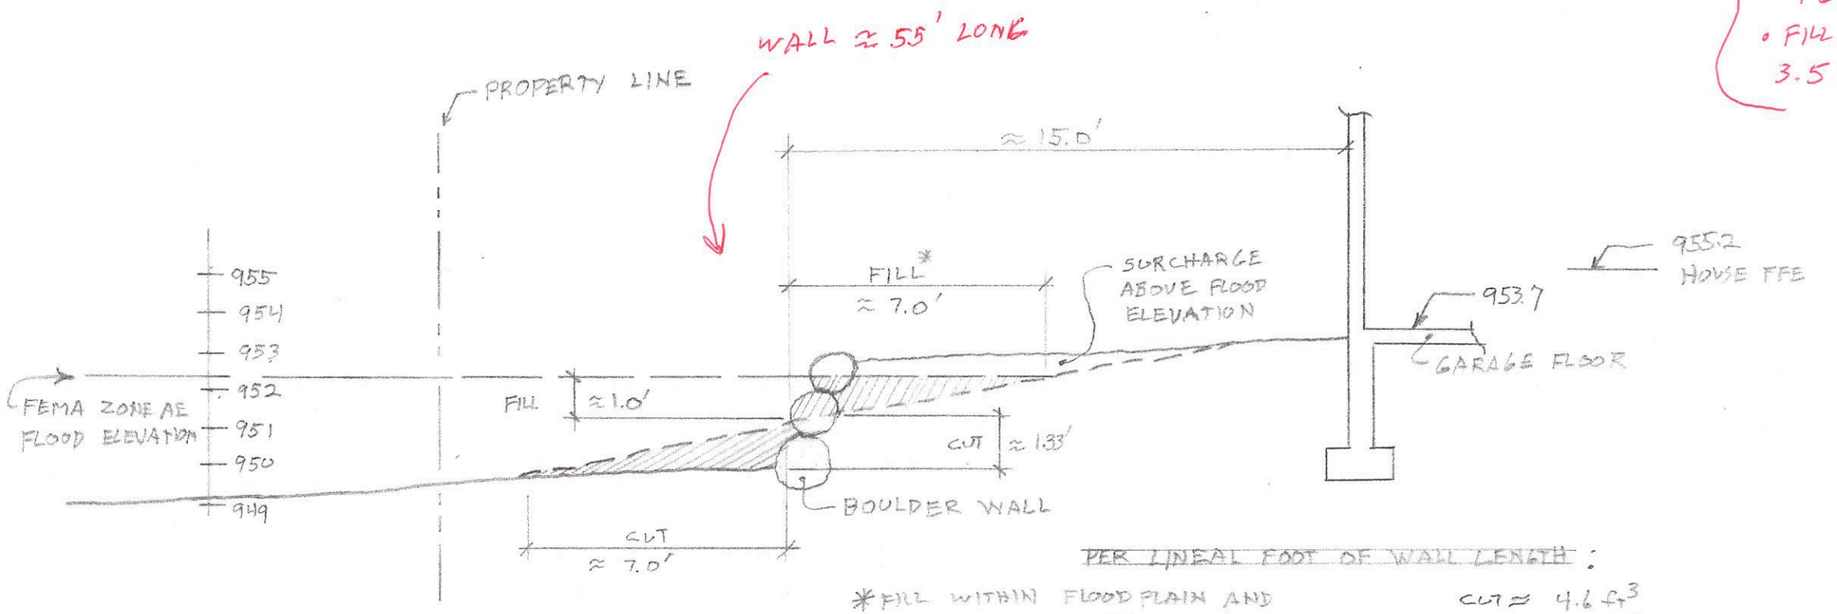

PER LINEAL FOOT OF WALL LENGTH:

CUT ≈ 4.6 ft^3
FILL ≈ 3.5 ft^3

*FILL WITHIN FLOOD PLAIN AND BELOW FLOOD ELEVATION.

SECTION A - PROPOSED 1/4" = 1'-0"

Project
CONTRERAS RESIDENCE 360 RIDGEVIEW DR E WAYZATA, MN

Description
INSTALL 60' OF ROCK RETAINING WALL, RUNNING N-S, ALONG THE WEST SIDE OF THE EXISTING GARAGE

Date	Revision
7-16-25	ADD NOTES

John Drucker Designs
2216 32nd Ave South
Minneapolis, MN 55406
612-722-0066
johndrucker@usiwireless.com

Date 6-24-25

1 of 1